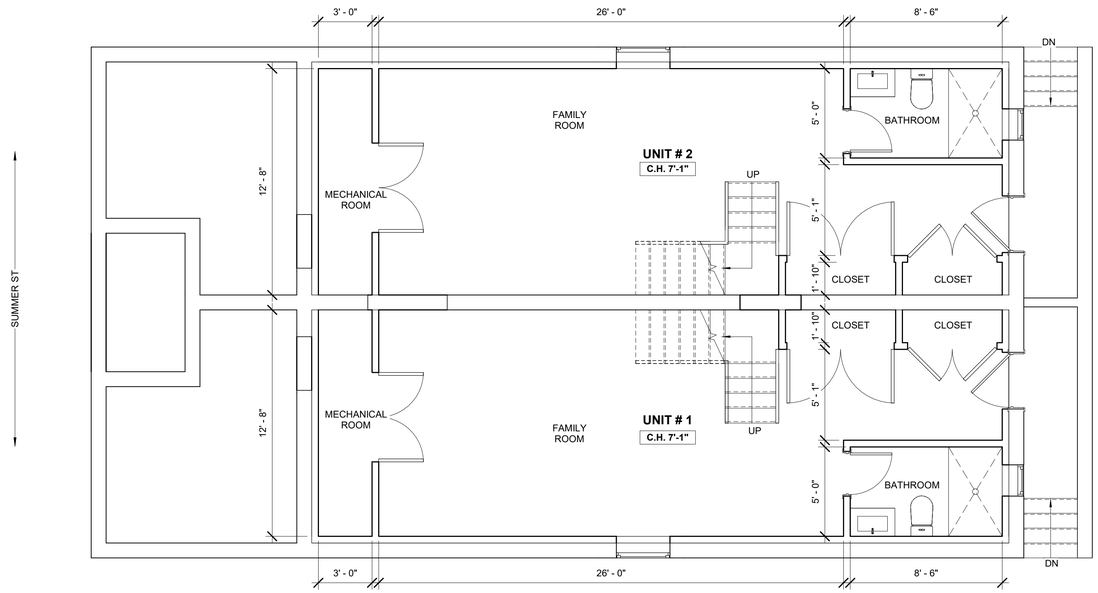

1 A 1.3 PROPOSED BASEMENT PLAN
1/4" = 1'-0"

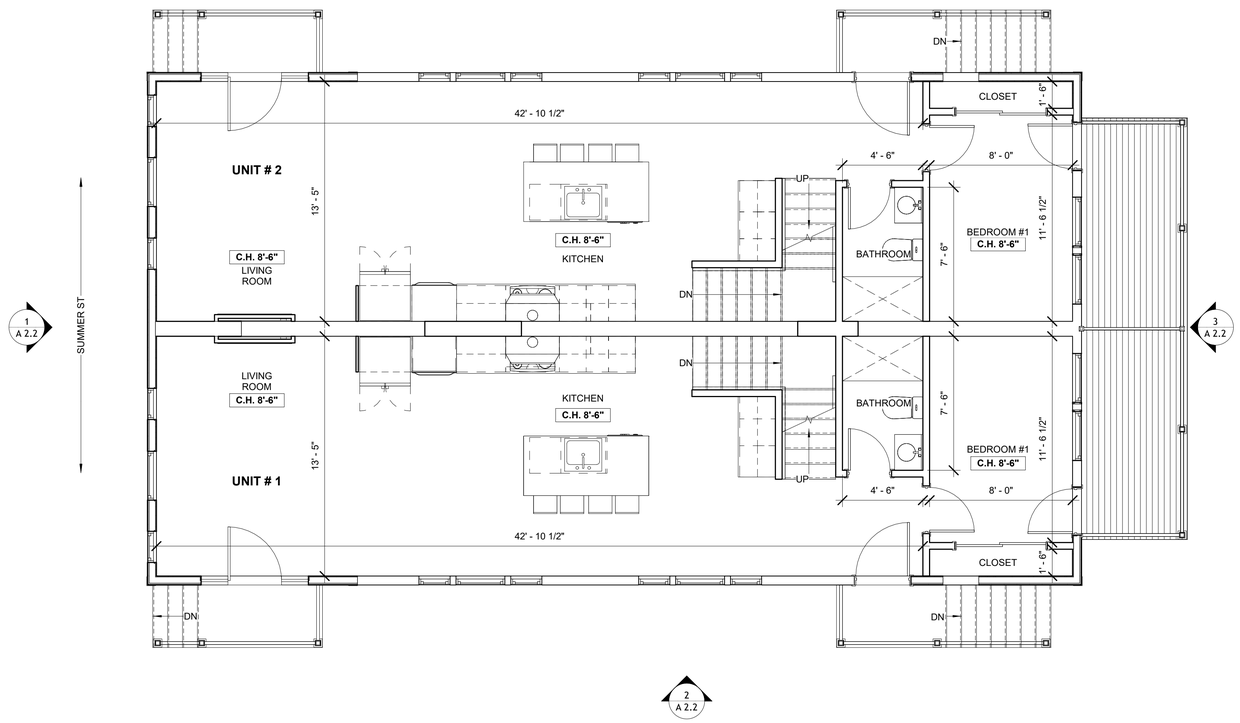

2 A 1.3 PROPOSED FIRST FLOOR PLAN
1/4" = 1'-0"

N

CONSULTANT

REGISTRATION

REVISIONS

NO.	BY	DESCRIPTION	DATE

PROJECT

INTERIOR AND SIDING RENOVATION

455 SUMMER ST, ARLINGTON

PROJECT NO. 24001

SHEET TITLE

PROPOSED FLOOR PLANS

DRAWN: GL	DRAWING NO:
SCALE: 1/4" = 1'-0"	
DATE: 11/08/2024	
CHECKED:	
SHEET	A 1.3

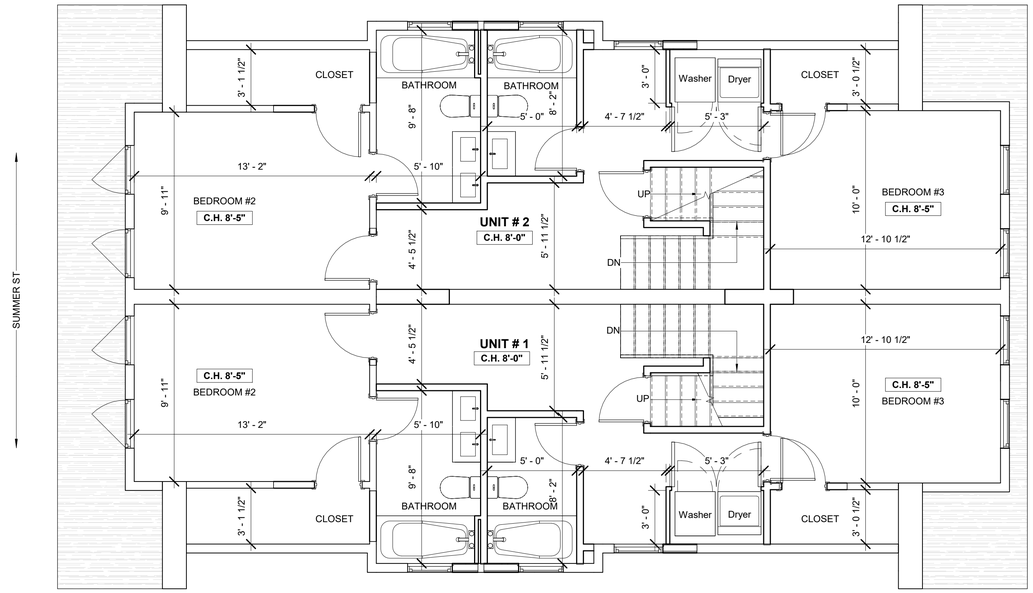

1 A 1.4 PROPOSED SECOND FLOOR PLAN
1/4" = 1'-0"

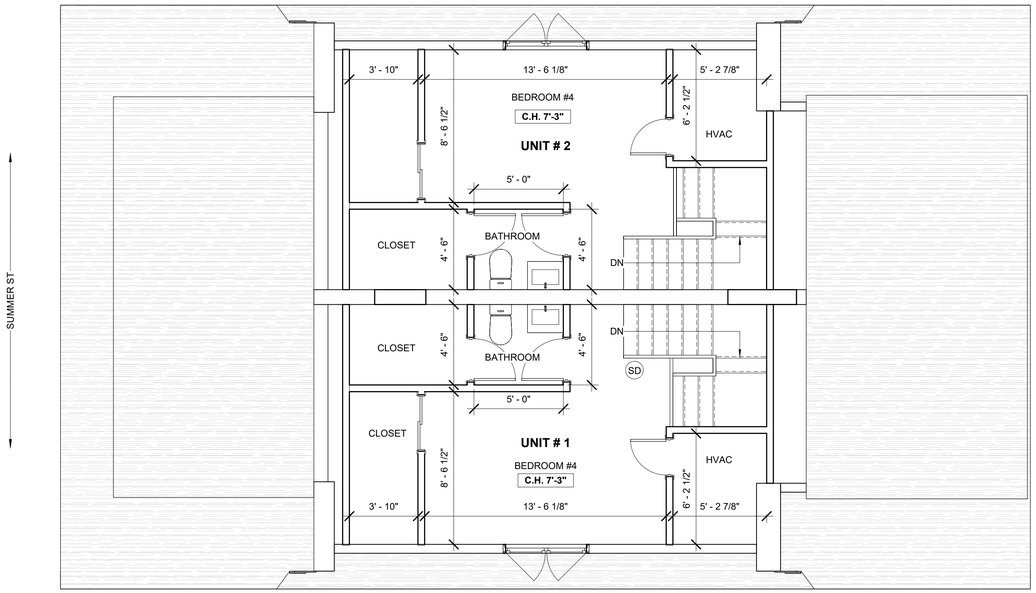

2 A 1.4 PROPOSED ATTIC PLAN
1/4" = 1'-0"

N

CONSULTANT

REGISTRATION

REVISIONS

NO.	BY	DESCRIPTION	DATE

PROJECT

INTERIOR AND SIDING RENOVATION

455 SUMMER ST, ARLINGTON

PROJECT NO. 24001

SHEET TITLE

PROPOSED FLOOR PLANS

DRAWN:	GL	DRAWING NO:
SCALE:	1/4" = 1'-0"	
DATE:	11/08/2024	
CHECKED:		A 1.4
SHEET		

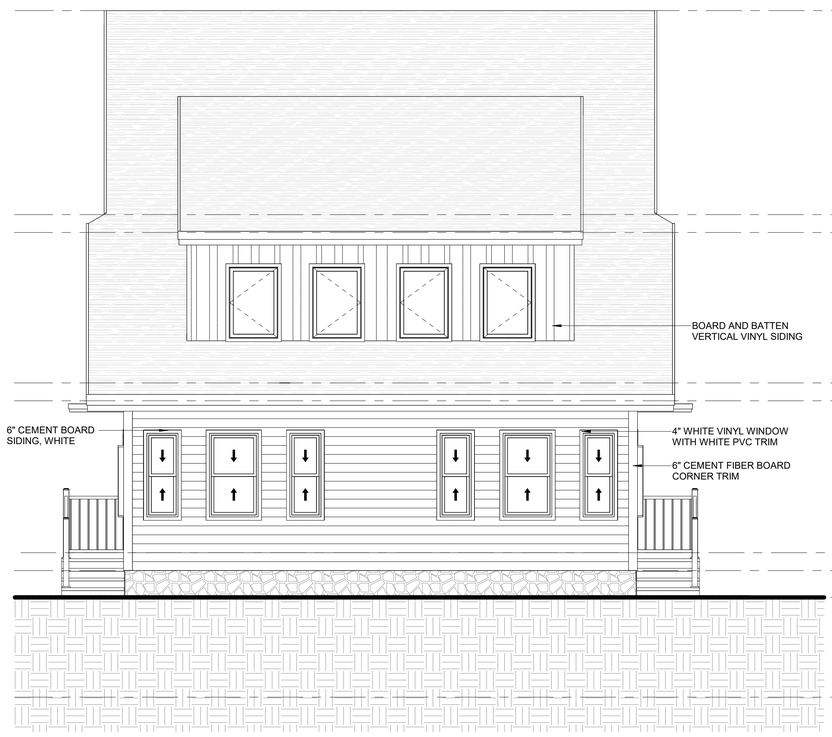

1 A 2.2 PROPOSED FRONT ELEVATION
1/4" = 1'-0"

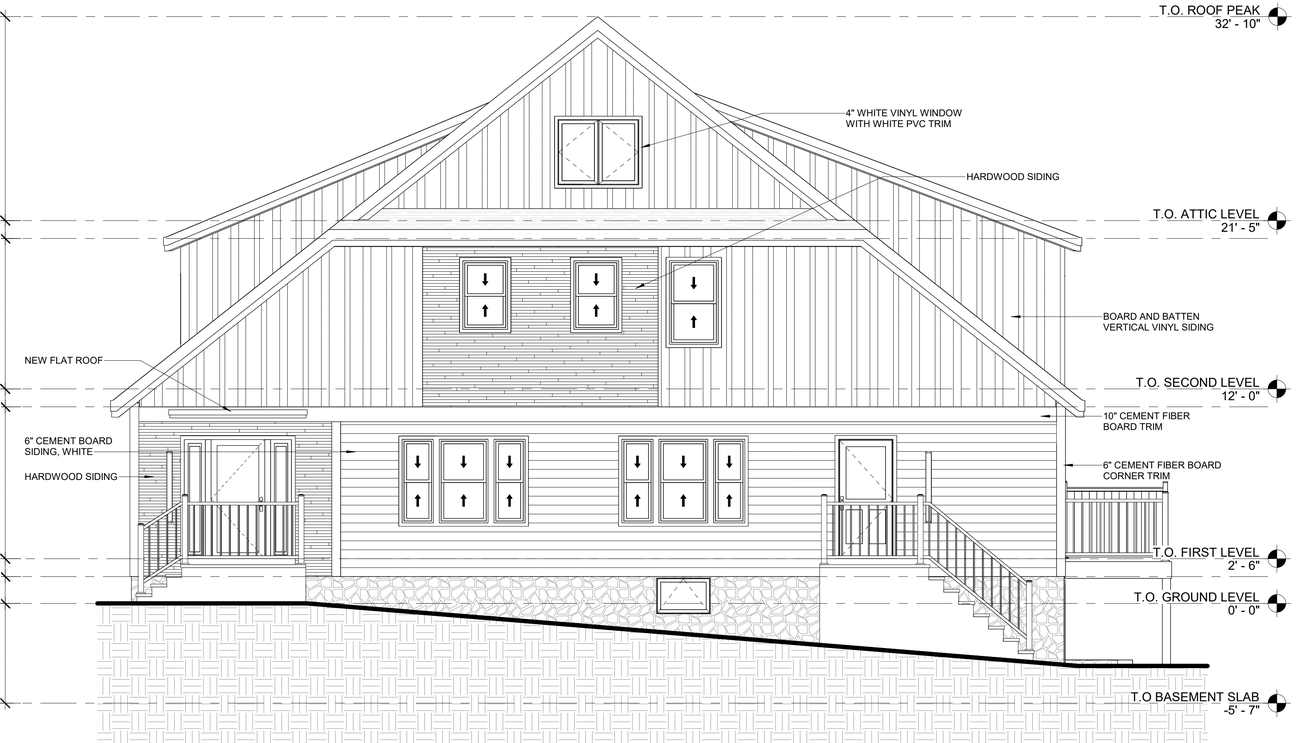

2 A 2.2 PROPOSED LEFT ELEVATION
1/4" = 1'-0"

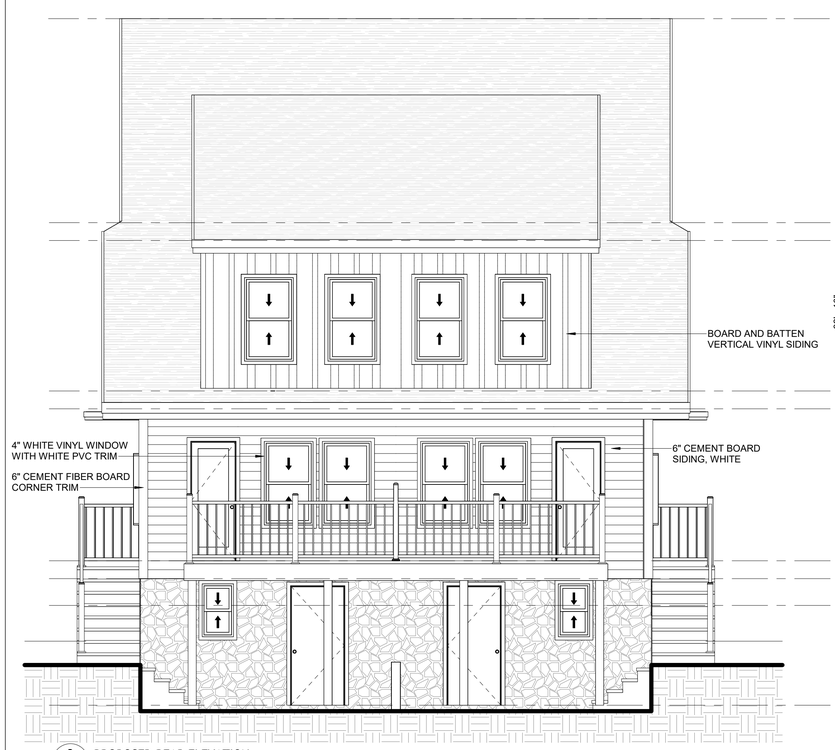

3 A 2.2 PROPOSED REAR ELEVATION
1/4" = 1'-0"

4 A 2.2 PROPOSED RIGHT ELEVATION
1/4" = 1'-0"

CONSULTANT

REGISTRATION

REVISIONS

NO.	BY	DESCRIPTION	DATE

PROJECT

INTERIOR AND
SIDING
RENOVATION

455 SUMMER ST,
ARLINGTON

PROJECT NO. 24001

SHEET TITLE

PROPOSED
ELEVATIONS

DRAWN:	GL	DRAWING NO:
SCALE:	1/4" = 1'-0"	
DATE:	11/08/2024	
CHECKED:		A 2.2
SHEET		